CORRIDOR H - SAM BASS ROAD
RM 1431 TO WYOMING SPRINGS DR

WILLIAMSON COUNTY

K-FRIESE + ASSOCIATES
PROFESSIONAL ENGINEERING
(FIRM# 6353)

WILLIAMSON COUNTY TEXAS

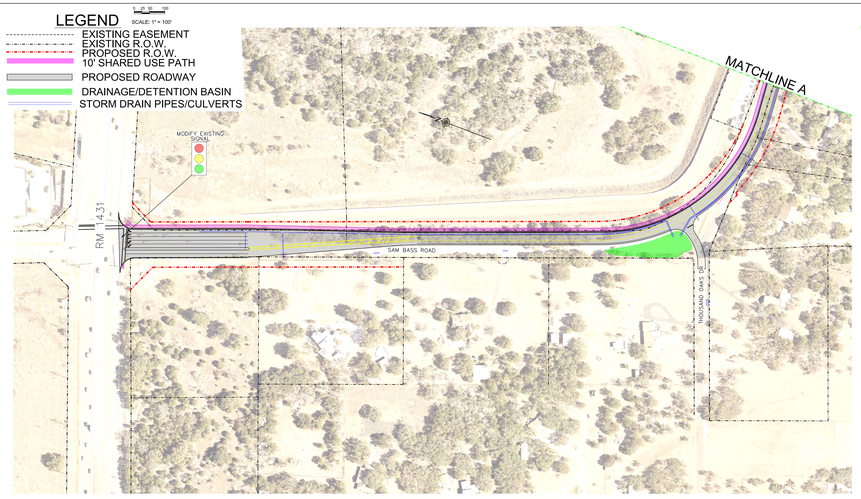

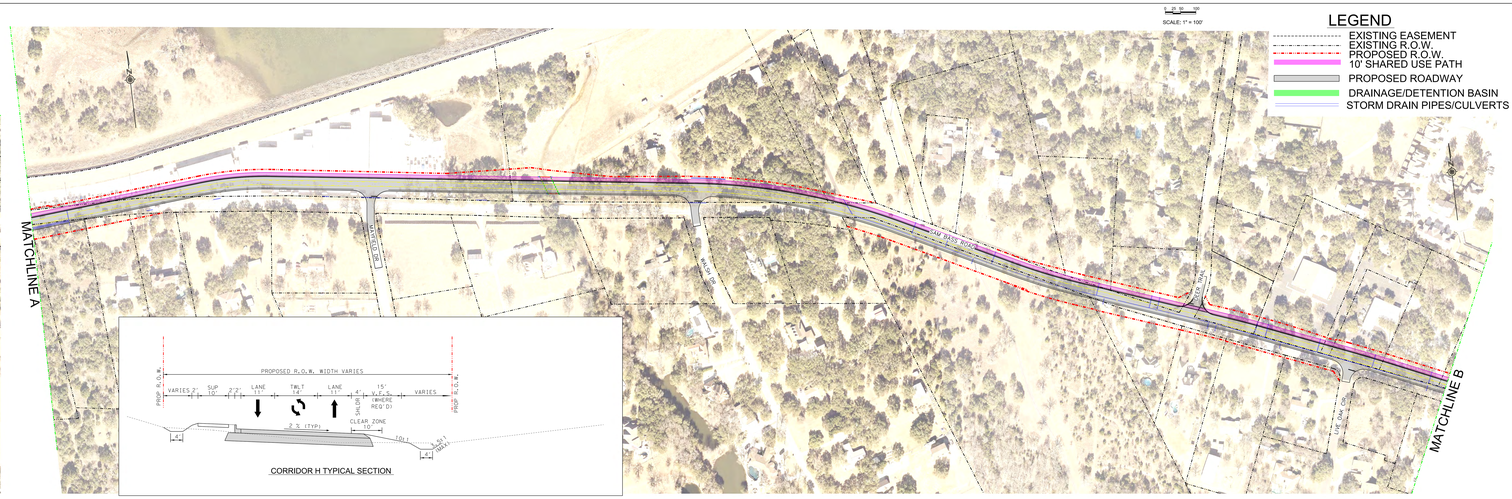

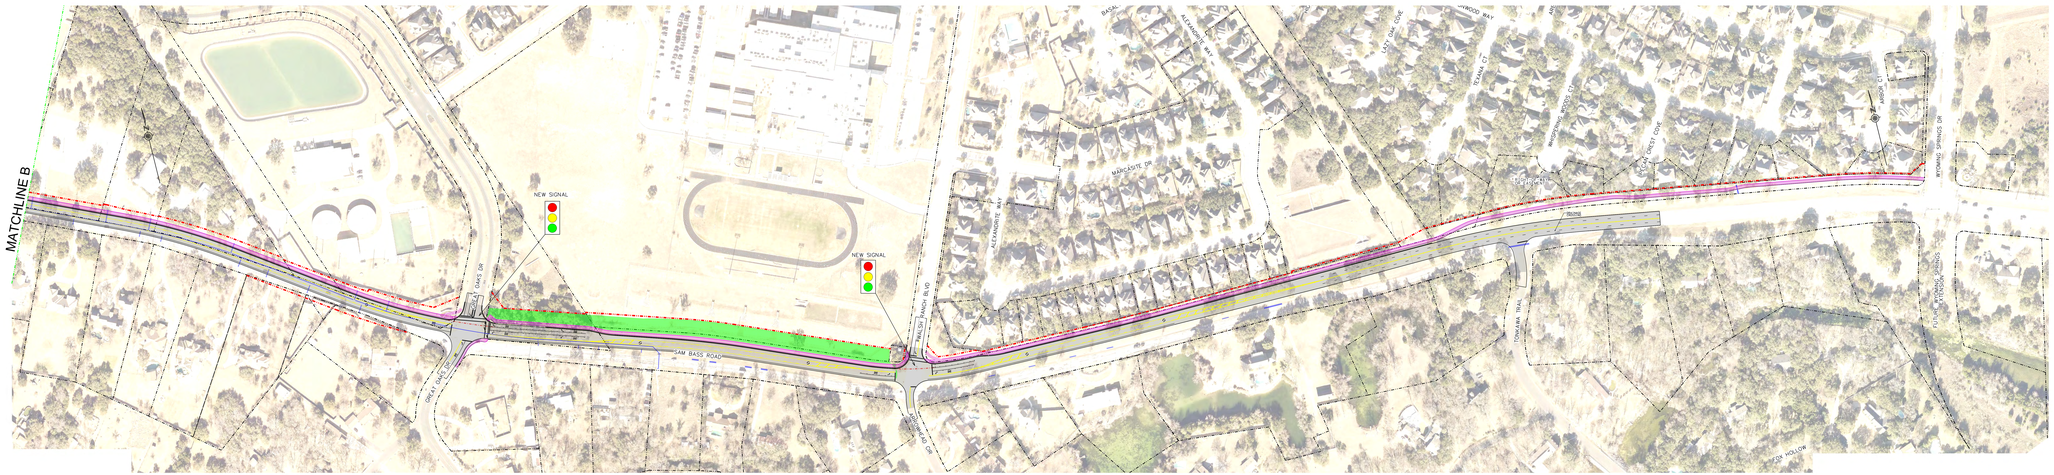

CORRIDOR H - SAM BASS ROAD
RM 1431 TO WYOMING SPRINGS DR

WILLIAMSON COUNTY

K-FRIESE + ASSOCIATES
PROFESSIONAL ENGINEERING
(FIRM# 6353)

WILLIAMSON COUNTY TEXAS